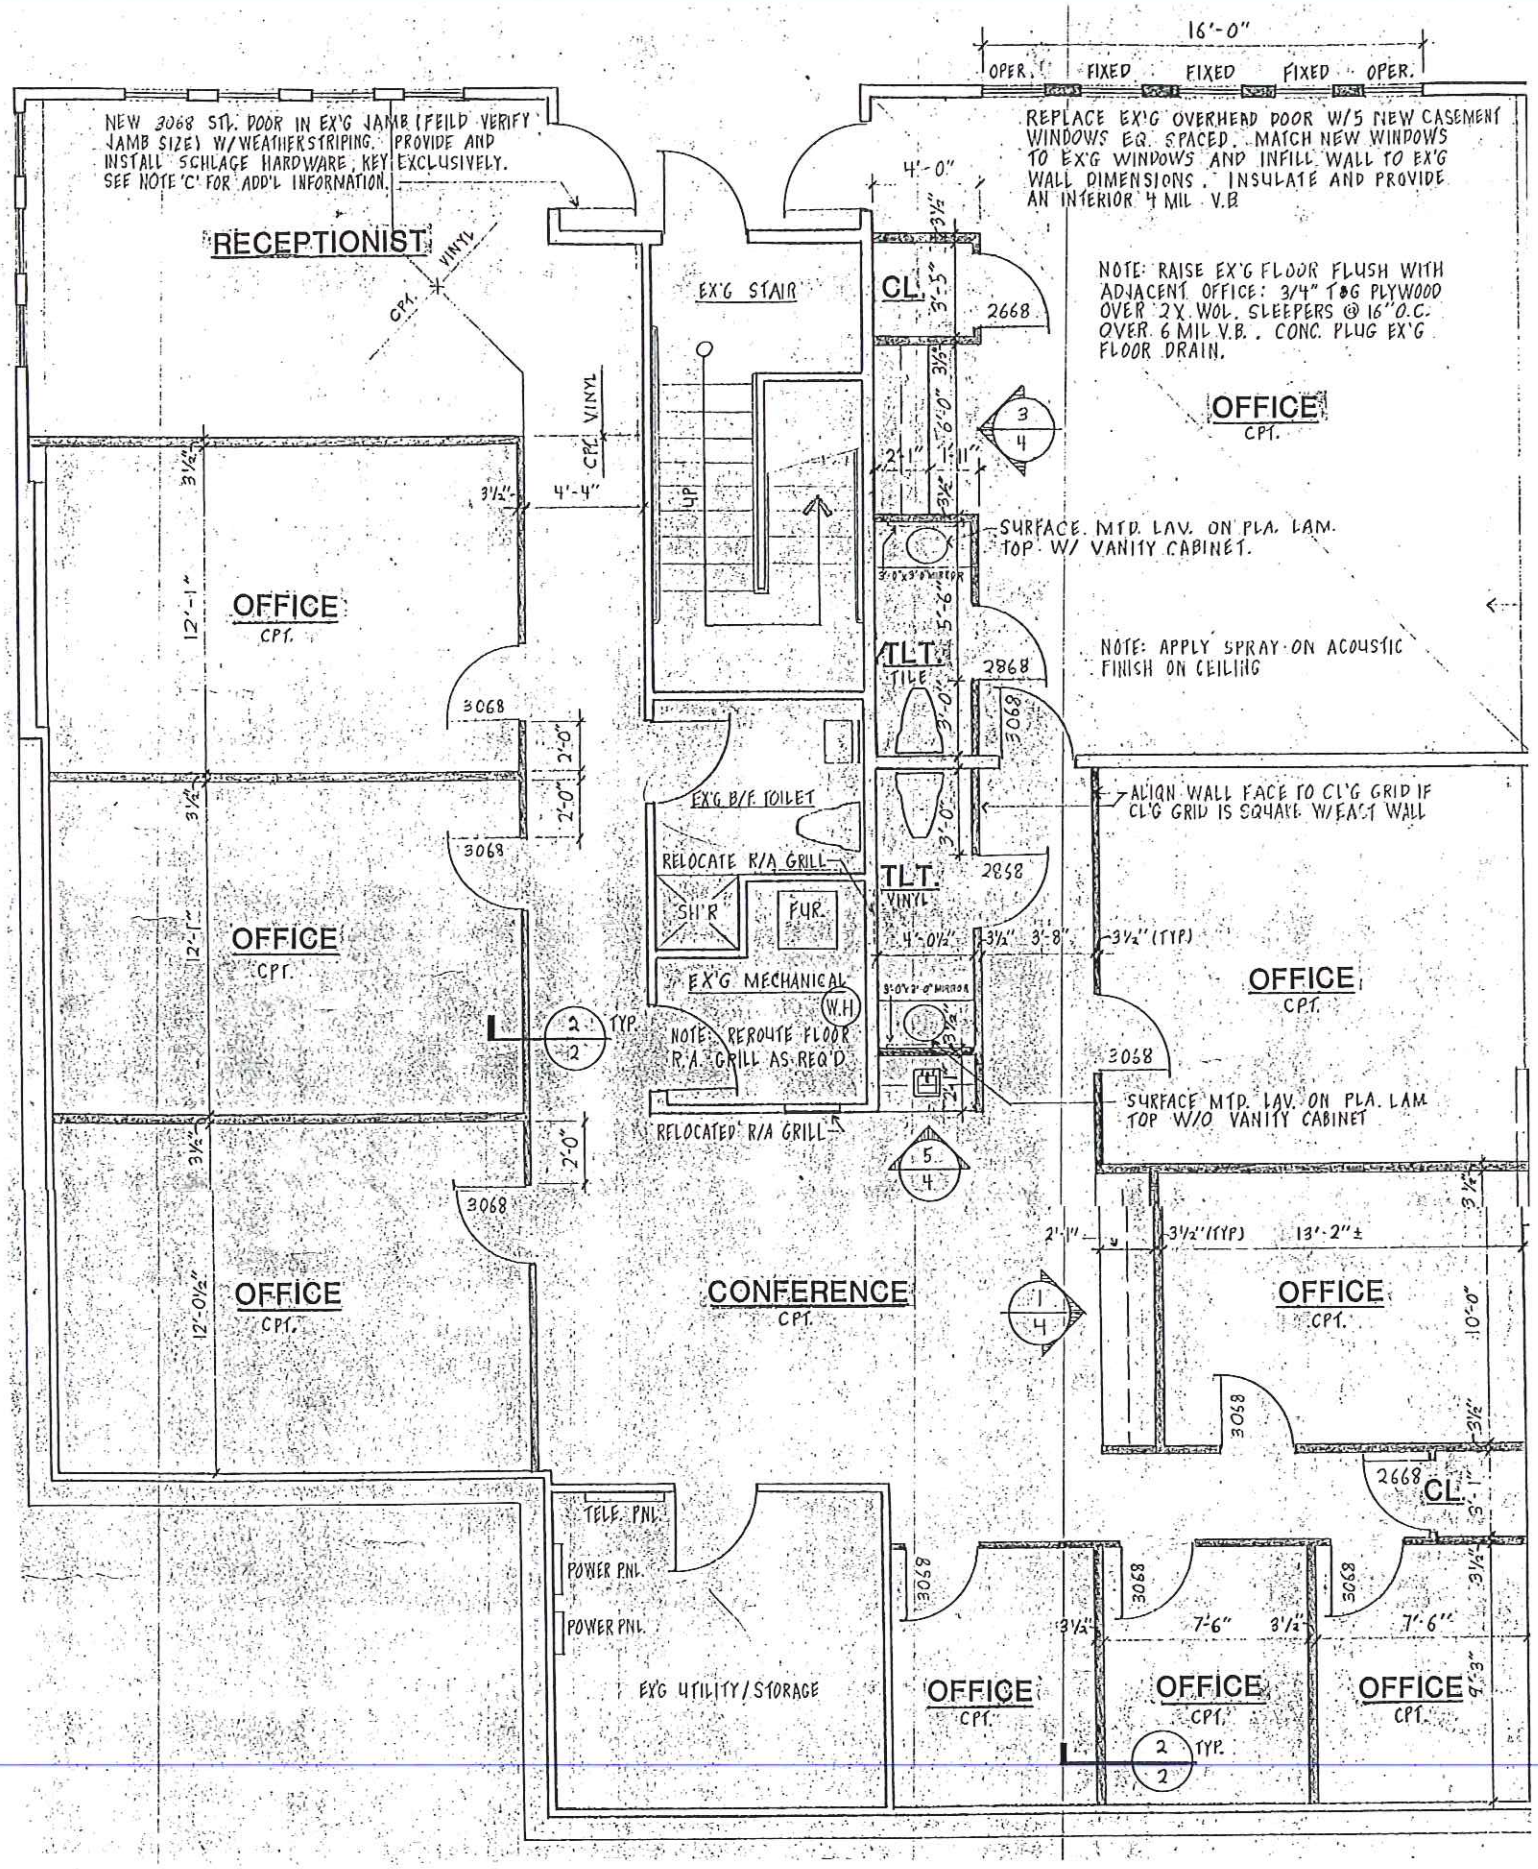
16'-0"
OPER.
FIXED
FIXED
FIXED
OPER.
NEW 3068 STL. DOOR IN EX'G JAMB (FEILD VERIFY JAMB SIZE) W/WEATHERSTRIPING. PROVIDE AND INSTALL SCHLAGE HARDWARE, KEY EXCLUSIVELY. SEE NOTE 'C' FOR ADD'L INFORMATION.
REPLACE EX'G OVERHEAD DOOR W/5 NEW CASEMENT WINDOWS EQ. SPACED. MATCH NEW WINDOWS TO EX'G WINDOWS AND INFILL WALL TO EX'G WALL DIMENSIONS. INSULATE AND PROVIDE AN INTERIOR 4 MIL V.B
NOTE: RAISE EX'G FLOOR FLUSH WITH ADJACENT OFFICE: 3/4" T&G PLYWOOD OVER 2X WOL. SLEEPERS @ 16" O.C. OVER 6 MIL V.B. CONC. PLUG EX'G FLOOR DRAIN.
RECEPTIONIST
VINYL
CPT.
EX'G STAIR
CL.
2668
OFFICE
CPT.
CPT. VINYL
4'-4"
UP
SURFACE MTD. LAV. ON PLA. LAM. TOP W/ VANITY CABINET.
OFFICE
CPT.
TLT.
TILE
2868
NOTE: APPLY SPRAY ON ACOUSTIC FINISH ON CEILING
3068
EX'G B/F TOILET
ALIGN WALL FACE TO CL'G GRID IF CL'G GRID IS SQUARE W/EAST WALL
RELOCATE R/A GRILL
TLT.
VINYL
SH'R
FUR.
OFFICE
CPT.
EX'G MECHANICAL
W.H
TYP.
NOTE: REROUTE FLOOR R.A. GRILL AS REQ'D
OFFICE
CPT.
SURFACE MTD. LAV. ON PLA. LAM. TOP W/O VANITY CABINET
RELOCATED R/A GRILL
OFFICE
CPT.
CONFERENCE
CPT.
OFFICE
CPT.
CL.
TELE. PNL.
POWER PNL.
POWER PNL.
EX'G UTILITY/STORAGE
OFFICE
CPT.
OFFICE
CPT.
OFFICE
CPT.
TYP.